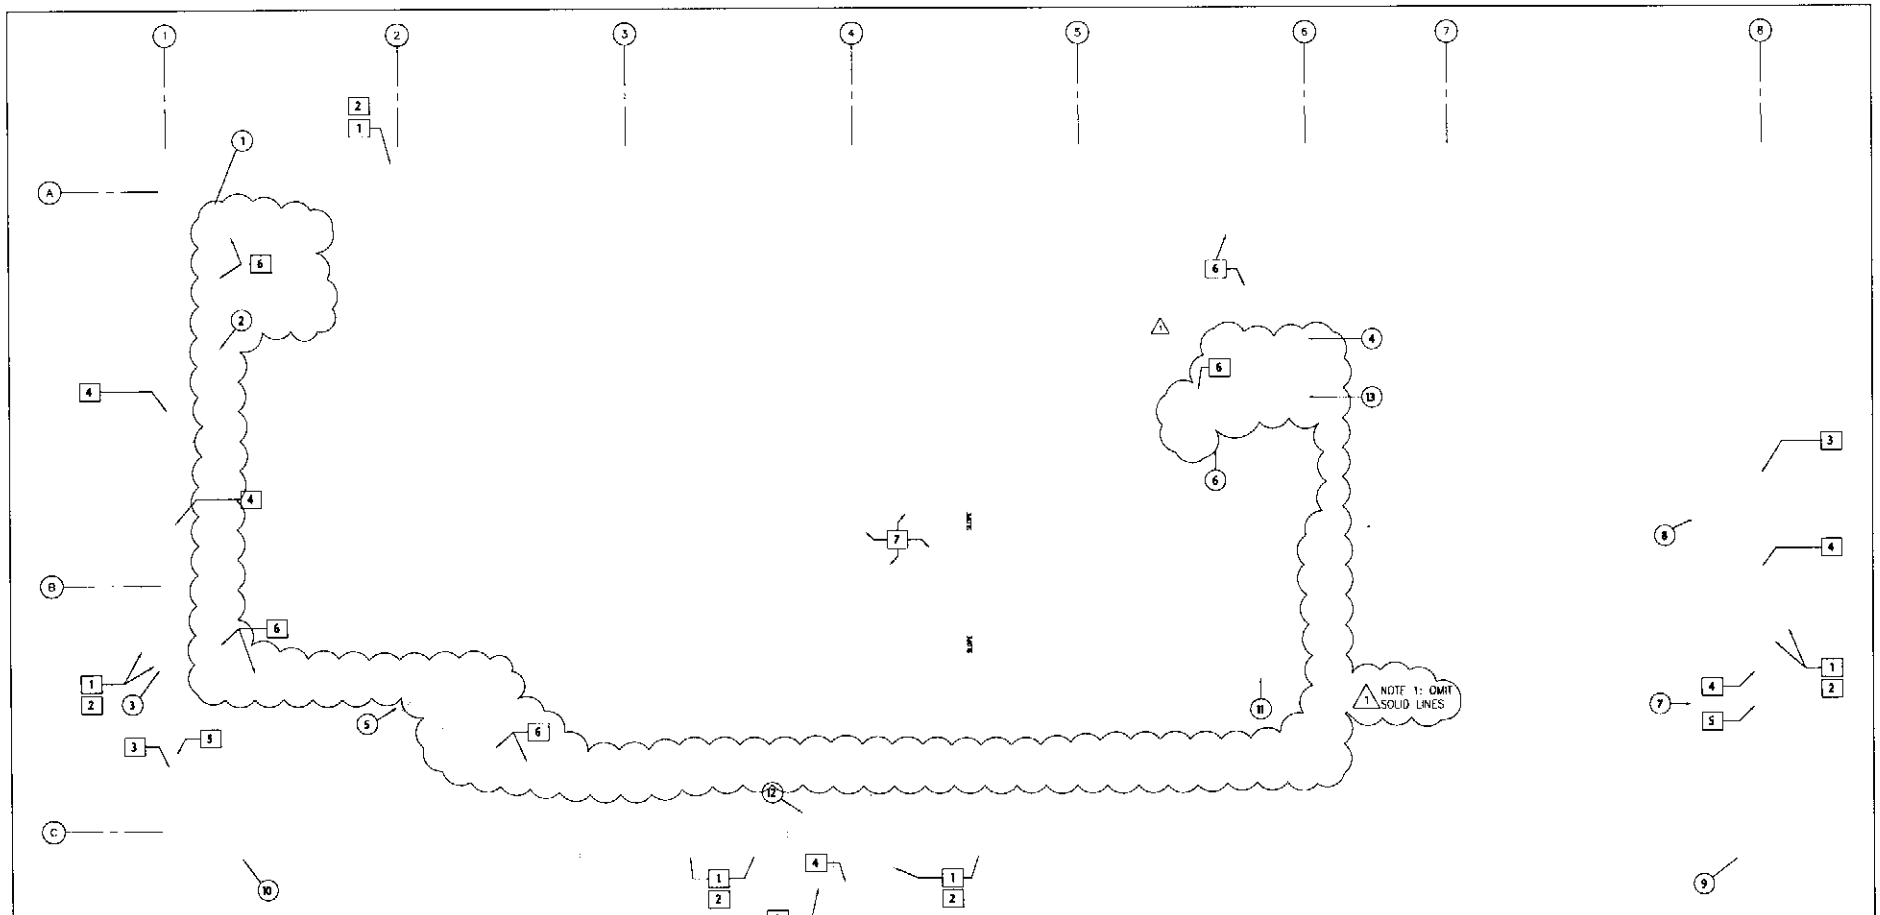

1 DEMOLITION ROOF PLAN

SCALE: 3/32"=1'-0"

DEMOLITION KEYNOTES:

1. REMOVE STRIP BASE FLASHING; REMOVE & DISCARD DRIP FLASHING AND CLEAT
2. REMOVE & SALVAGE GUTTERS & STRAPS; REPAIR, CLEAN, STRAIGHTEN & STORE FOR RE-INSTALLATION.
3. REMOVE & SALVAGE CAP FLASHING; REPAIR, CLEAN & STORE FOR RE-INSTALLATION.
4. REMOVE & SALVAGE COUNTER FLASHING; REPAIR, CLEAN & STORE FOR RE-INSTALLATION. EXISTING CAN'T STRIP TO REMAIN
5. REMOVE EIFS FROM CMU WALL TO POINT SHOWN IN PHOTO.
6. REMOVE WALK PADS.
7. SWEEP & VACUUM EXISTING ROOF SURFACE TO REMOVE ALL LOOSE DEBRIS. TRIM & REMOVE ANY LOOSE ROOFING THAT WOULD INTERFERE WITH NEW ROOF INSTALLATION.
8. EXISTING CAP FLASHING & EIFS PARAPET TO REMAIN.

KEY

- (#) PHOTO DETAILS
- 11 DEMOLITION NOTES

REVISION NO.	SYM	DESCRIPTION	SHT. OF	DATE	APPROVED: STATE PUBLIC WORKS ENGINEER

DEPARTMENT OF DEFENSE
STATE OF HAWAII

HAWAII ARMY NATIONAL GUARD
BUILDING 1898 ROOF REPAIR/REPLACEMENT
PHOTOVOLTAIC SYSTEM
KALAELOA, KAPOLEI, HAWAII

ROOF DEMOLITION PLAN & NOTES

DESIGNED BY:	CHECKED BY:	DATE: MAY 07, 2010	SHEET 3 OF 8
DRAWN BY:	APPROVED BY:		
SCALE:			

APR. 10, 2010
REVISION
Note: Contractor to check and verify dimensions shown below proceeding with work.

FILE ____ DESIGN ____ FILE/SPR ____ DATE ____

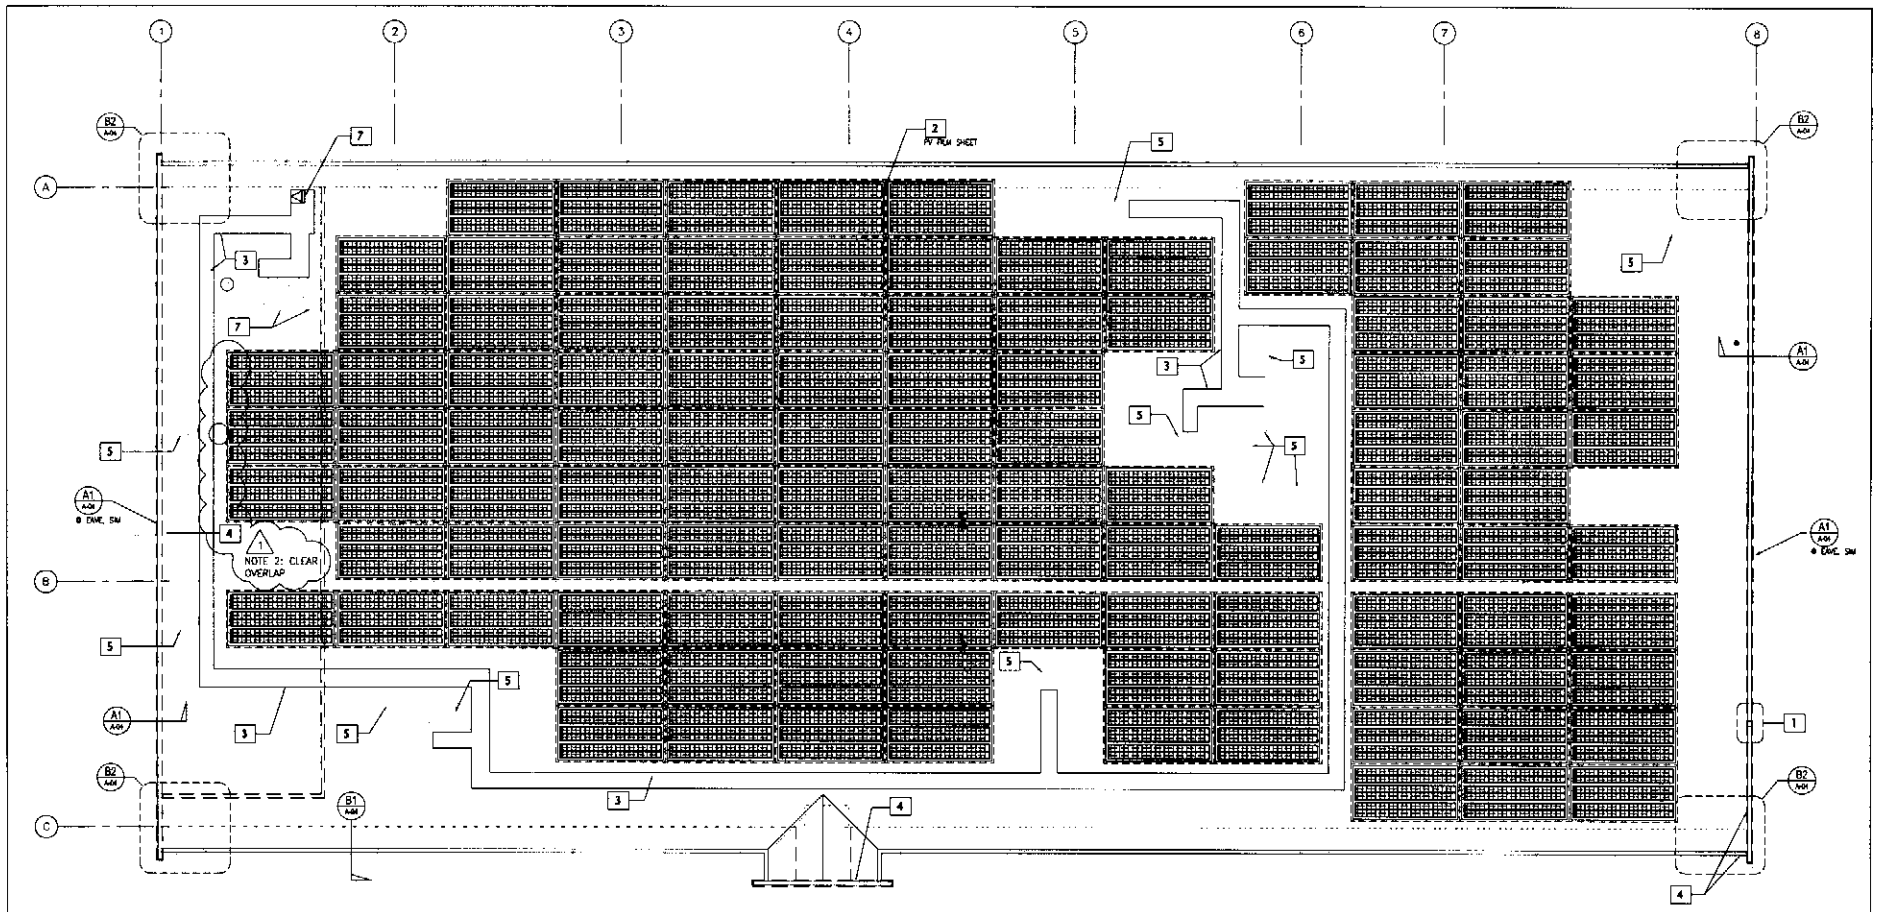

INSTALLATION NOTES

1. REPLACE DAMAGED CAP FLASHING WITH NEW MATERIAL.
2. PHOTOVOLTAIC PANEL ZONE.
3. TRAFFIC PAD LAYOUT.
4. FINISH EFS TO MATCH EXISTING.
5. INSTALL NEW BASE FLASHING AT EXISTING ROOF PENETRATIONS, SEE C1 A-04

1 NEW ROOF PLAN

SCALE: 3/32"=1'-0"

REVISION NO.	SYM.	DESCRIPTION	SHT. OF	DATE	APPROVED: STATE PUBLIC WORKS ENGINEER

DEPARTMENT OF DEFENSE
STATE OF HAWAII

HAWAII ARMY NATIONAL GUARD
BUILDING 1898 ROOF REPAIR/REPLACEMENT
PHOTOVOLTAIC SYSTEM
KALAELOA, KAPOLEI, HAWAII

NEW ROOF PLAN & NOTES

DRAWING NO. A-03

SHEET 4 OF 6

DATE MAY 07, 2010